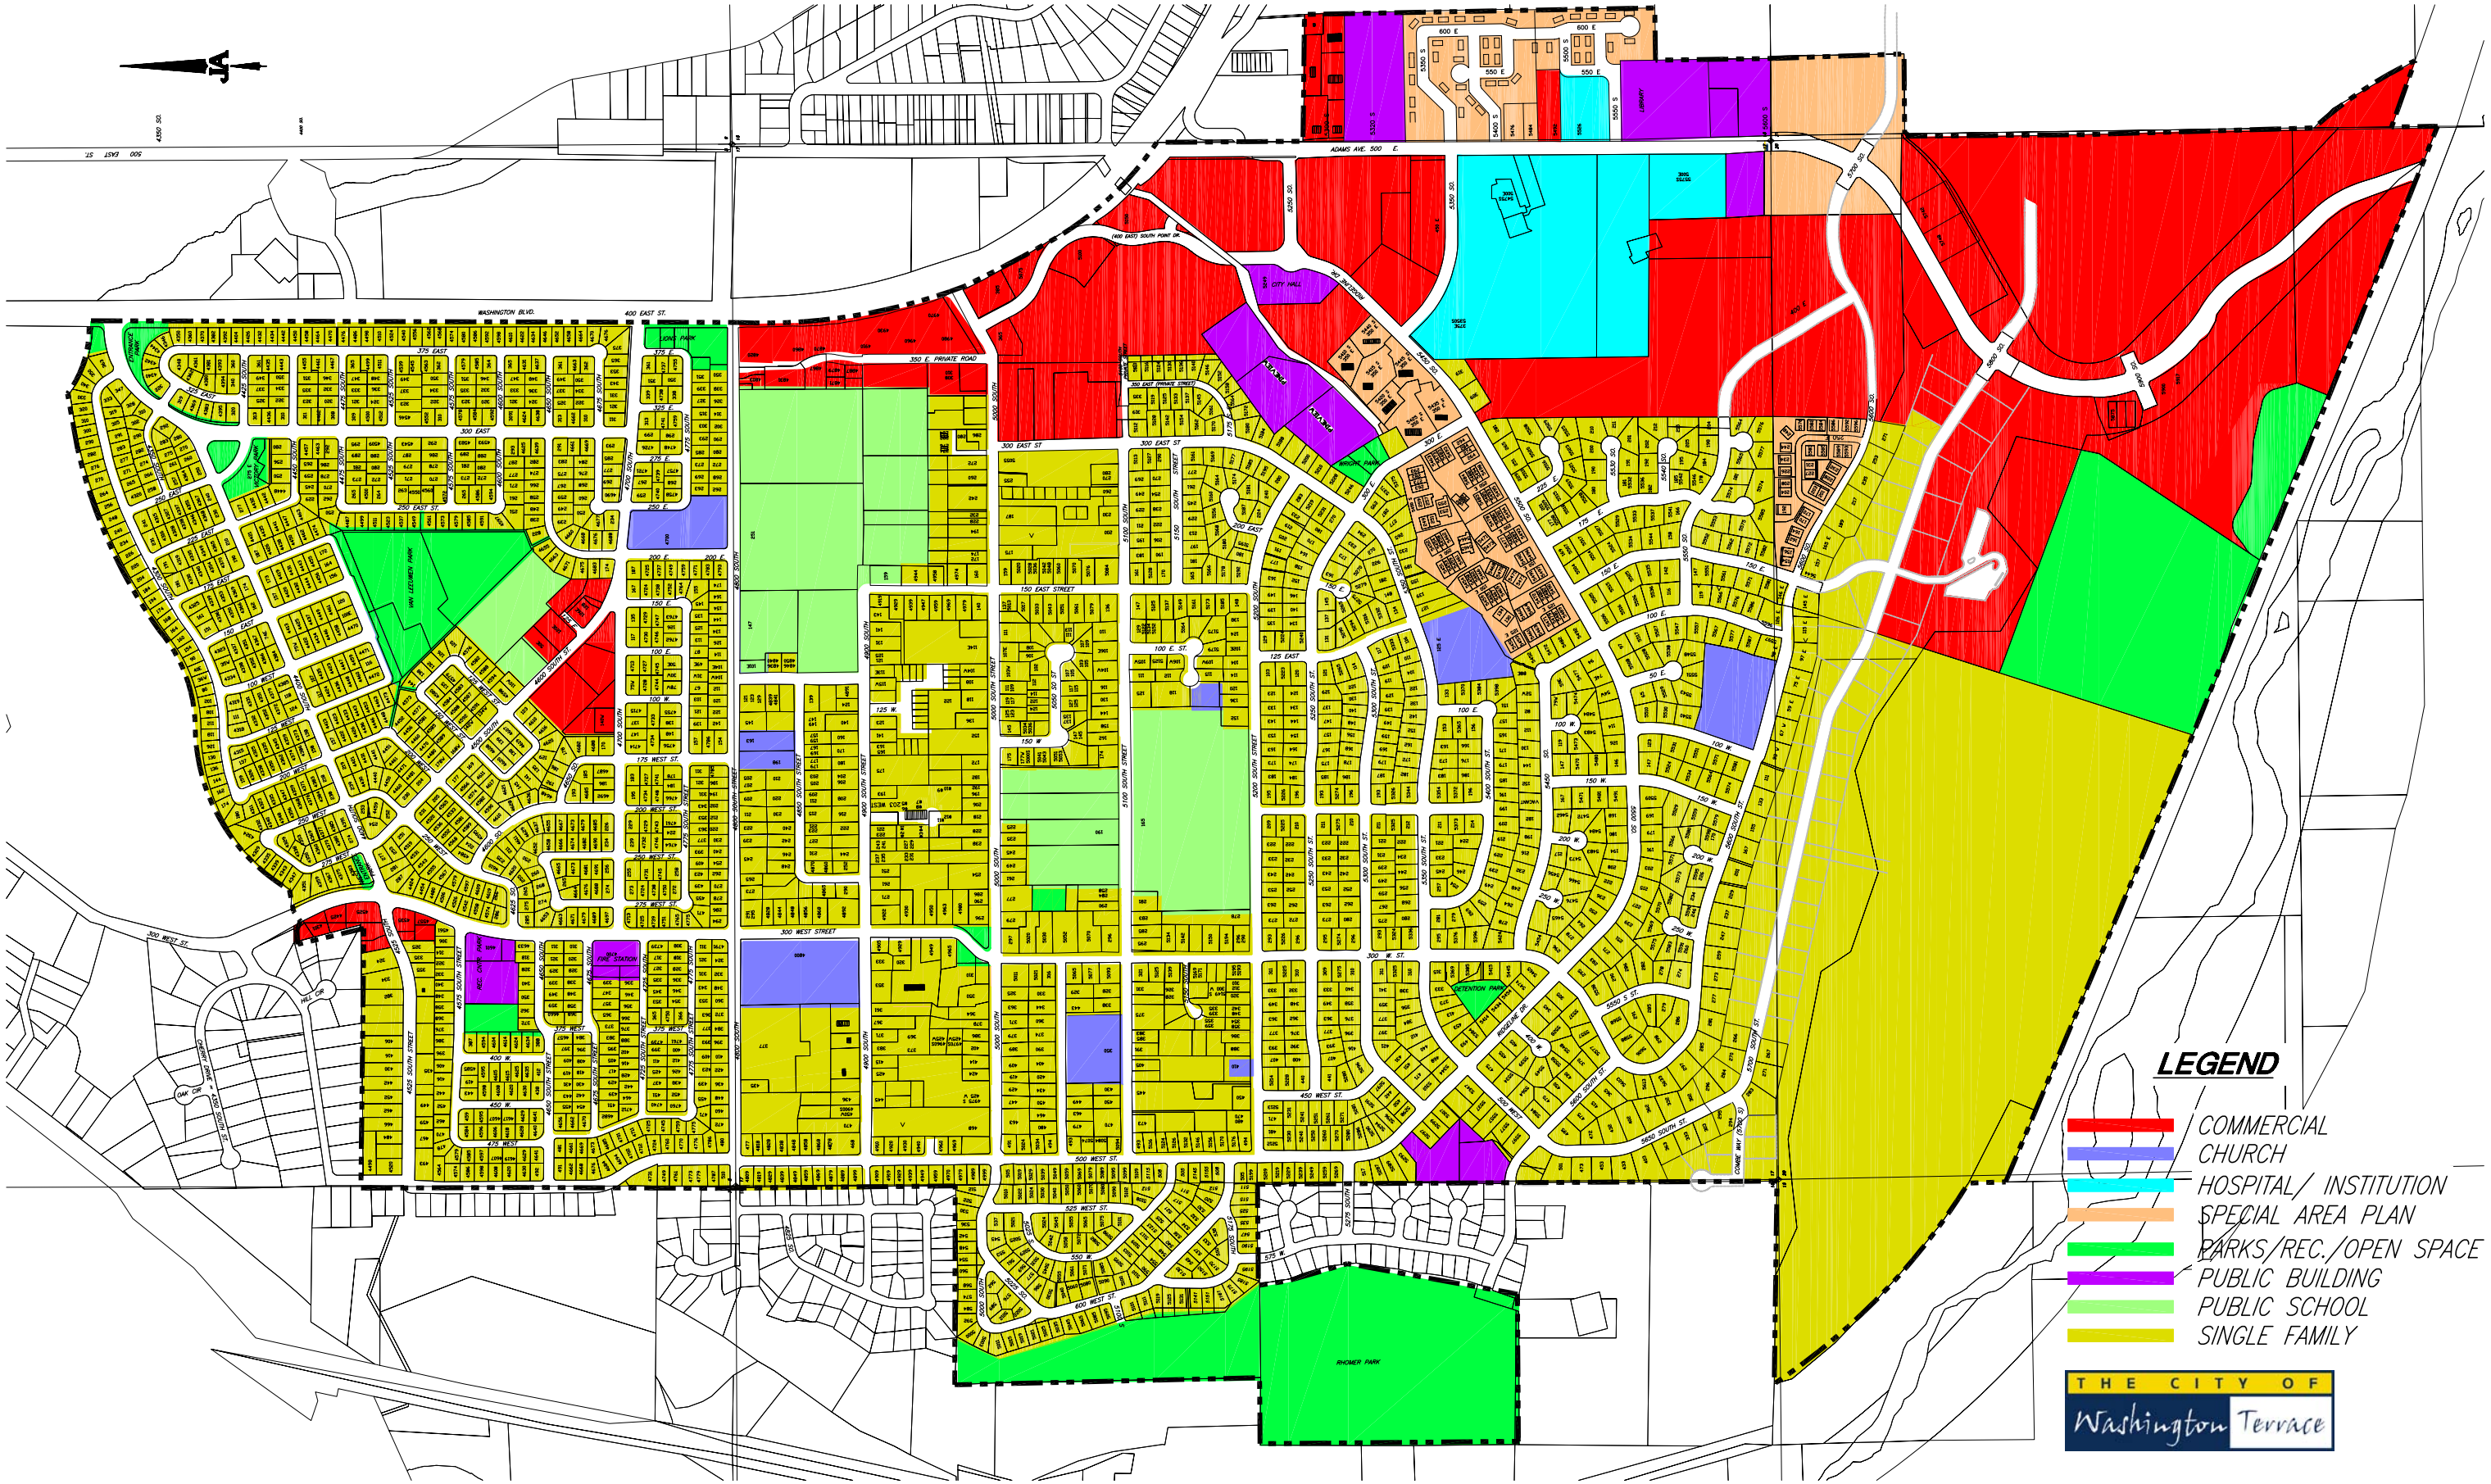

PROJECT ENGINEER	REV.	DATE	APPR.	SCALE:	DESIGNED	DRAWN	CHECKED	CONSULTING ENGINEERS	CITY OF WASHINGTON TERRACE CORPORATION	SHEET:
NOVEMBER 2006				1" = 800'	SLS	SLS	SLS	JA JONES & ASSOCIATES 1716 East 5600 South South Ogden, Utah 84403 (801) 476-9767	GENERAL PLAN EXHIBIT A	1 OF 1 SHEETS 0
DATE										